


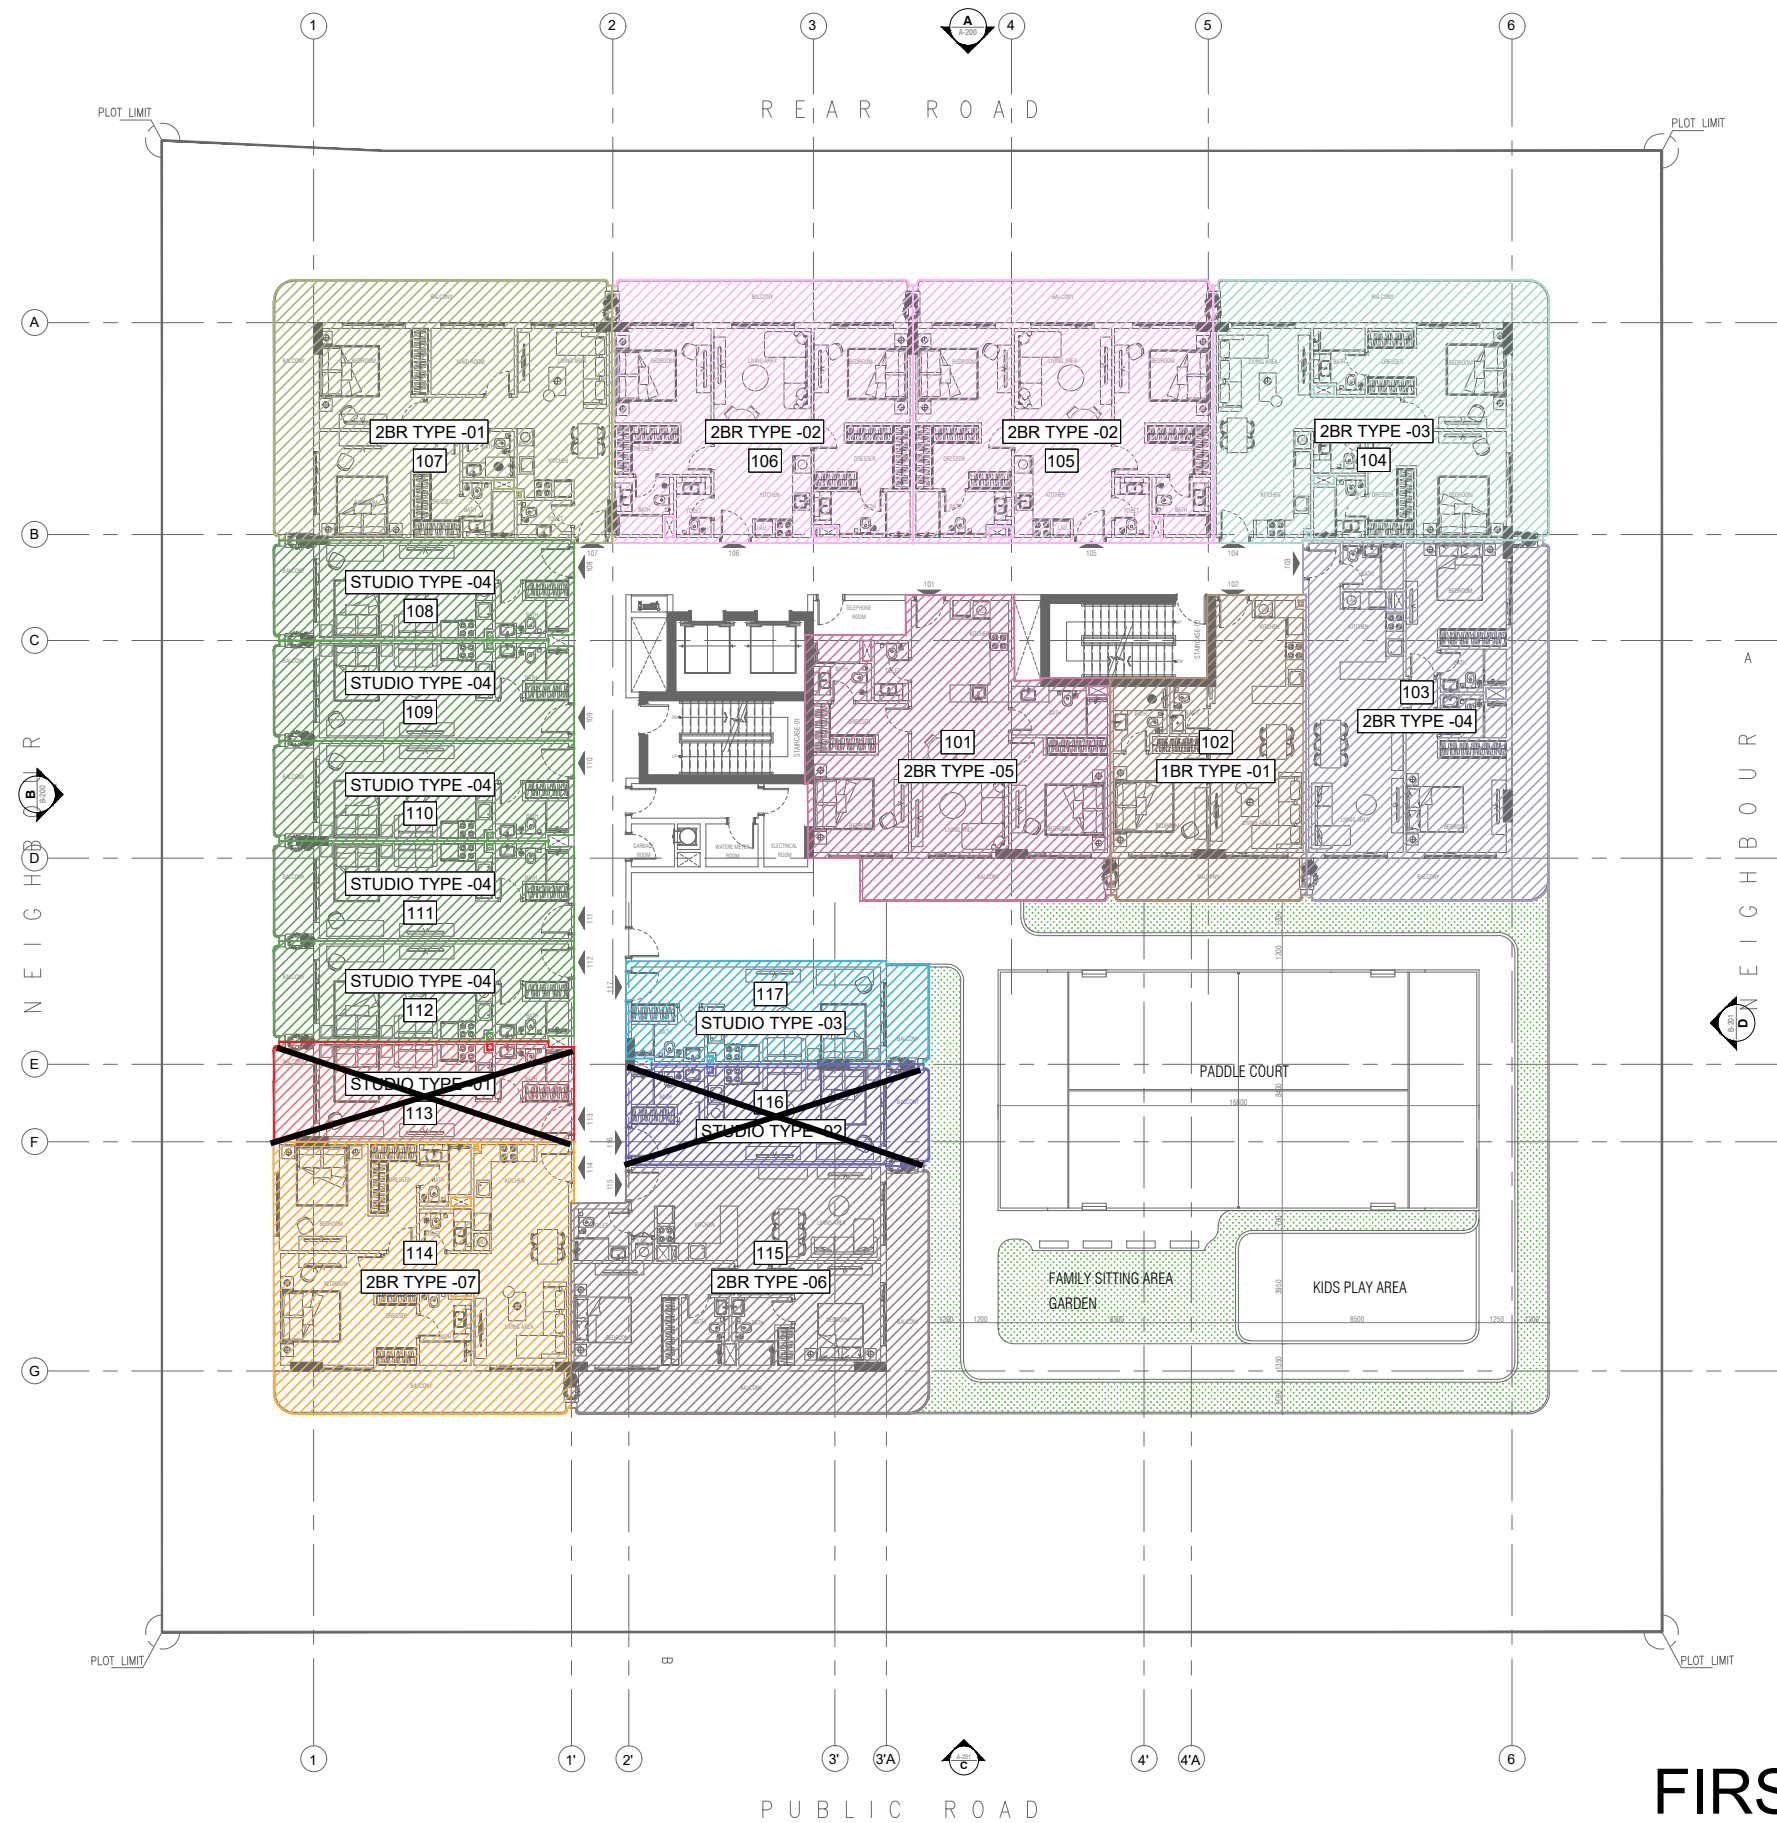

FIRST FLOOR PLAN

LEGEND:

STUDIOS

- STUDIO TYPE -01
- STUDIO TYPE -02
- STUDIO TYPE -03
- STUDIO TYPE -04

1 BEDROOM

- 1BR TYPE -01
- 1BR TYPE -02

2 BEDROOM

- 2BR TYPE -01
- 2BR TYPE -02
- 2BR TYPE -03
- 2BR TYPE -04
- 2BR TYPE -05
- 2BR TYPE -06
- 2BR TYPE -07
- 2BR TYPE -08

APARTMENT DETAILS

UNITS FLOOR	STUDIO	1BR	2BR
1st FLOOR	08	01	08
2nd TO 4th FLOOR	21	06	24
5th TO 6th FLOOR	12	02	18
TOTAL UNITS	100		

RESIDENTIAL PROJECT

CONSTRUCTION	G+1P+5F+ ROOF
PLOT NO.	JVC15IMRP002
LOCATION	JUMEIRAH VILLAGE - DUBAI

DRAWING TITLE, NO., SCALE





SECOND FLOOR PLAN

LEGEND:

STUDIOS

- STUDIO TYPE -01
- STUDIO TYPE -02
- STUDIO TYPE -03
- STUDIO TYPE -04

1 BEDROOM

- 1BR TYPE -01
- 1BR TYPE -02

2 BEDROOM

- 2BR TYPE -01
- 2BR TYPE -02
- 2BR TYPE -03
- 2BR TYPE -04
- 2BR TYPE -05
- 2BR TYPE -06
- 2BR TYPE -07
- 2BR TYPE -08

APARTMENT DETAILS

UNITS FLOOR	STUDIO	1BR	2BR
1st FLOOR	08	01	08
2nd TO 4th FLOOR	21	06	24
5th TO 6th FLOOR	12	02	18
TOTAL UNITS	100		

RESIDENTIAL PROJECT

CONSTRUCTION	G+1P+5F+ ROOF
PLOT NO.	JVC15IMRP002
LOCATION	JUMEIRAH VILLAGE - DUBAI

DRAWING TITLE, NO., SCALE



LEGEND:

STUDIOS

- STUDIO TYPE -01
- STUDIO TYPE -02
- STUDIO TYPE -03
- STUDIO TYPE -04

1 BEDROOM


- 1BR TYPE -01
- 1BR TYPE -02

2 BEDROOM

- 2BR TYPE -01
- 2BR TYPE -02
- 2BR TYPE -03
- 2BR TYPE -04
- 2BR TYPE -05
- 2BR TYPE -06
- 2BR TYPE -07
- 2BR TYPE -08

APARTMENT DETAILS			
UNITS FLOOR	STUDIO	1BR	2BR
1st FLOOR	08	01	08
2nd TO 4th FLOOR	21	06	24
5th TO 6th FLOOR	12	02	18
TOTAL UNITS	100		

RESIDENTIAL PROJECT	
CONSTRUCTION	G+1P+5F+ ROOF
PLOT NO.	JVC15IMRP002
LOCATION	JUMEIRAH VILLAGE - DUBAI
DRAWING TITLE, NO., SCALE	

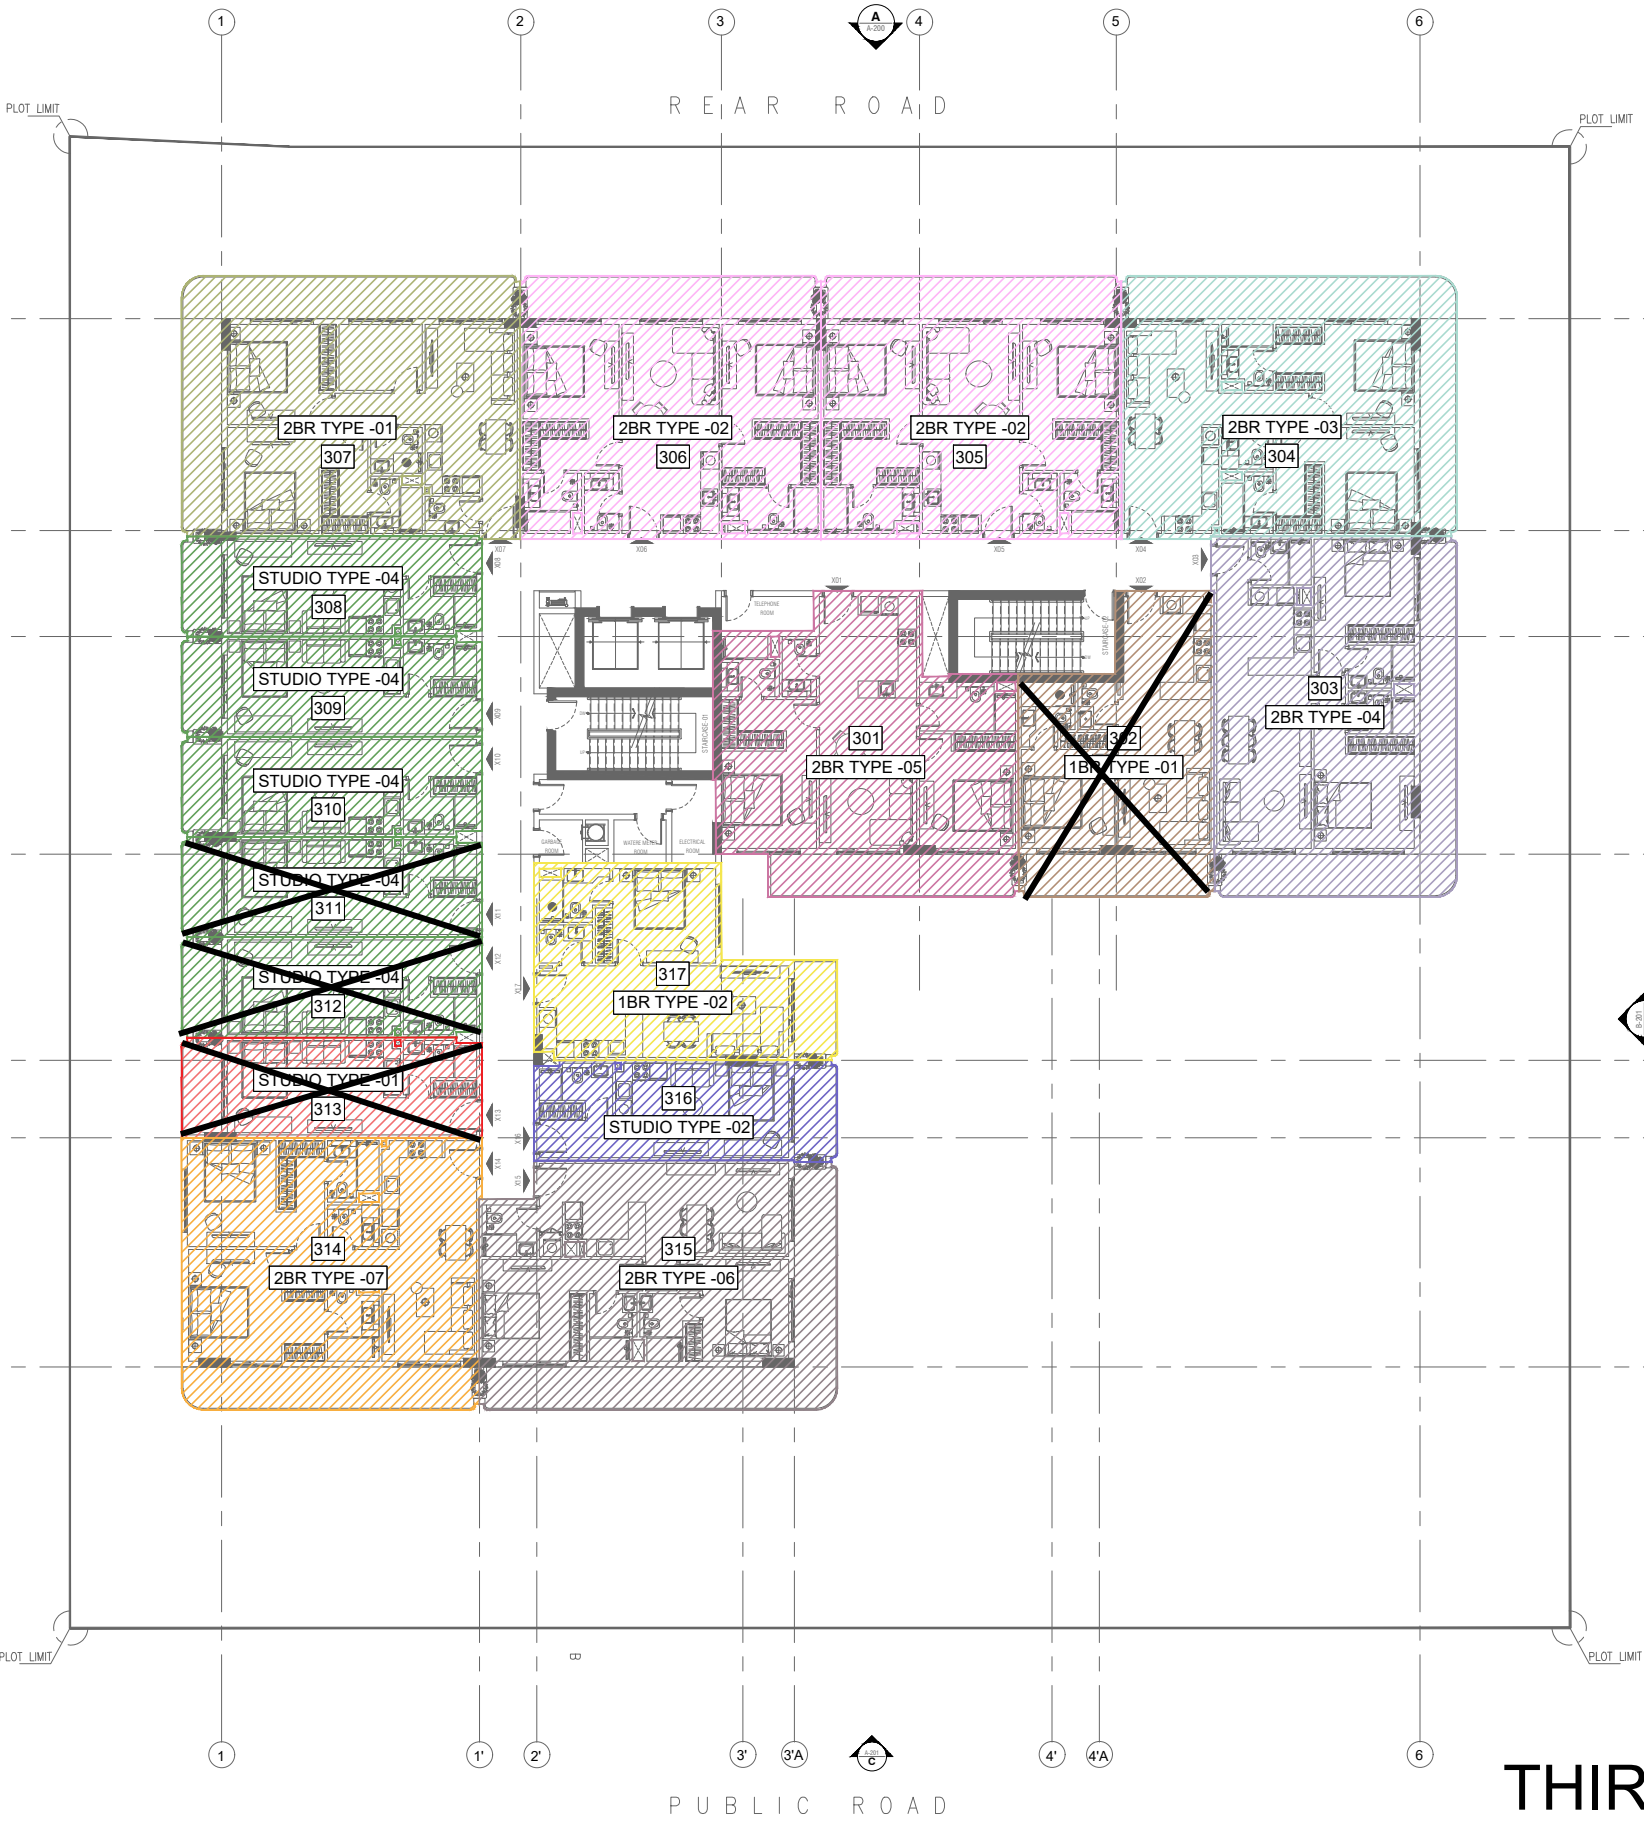

THIRD FLOOR PLAN



FOURTH FLOOR PLAN

LEGEND:

STUDIOS

- STUDIO TYPE -01
- STUDIO TYPE -02
- STUDIO TYPE -03
- STUDIO TYPE -04

1 BEDROOM

- 1BR TYPE -01
- 1BR TYPE -02

2 BEDROOM

- 2BR TYPE -01
- 2BR TYPE -02
- 2BR TYPE -03
- 2BR TYPE -04
- 2BR TYPE -05
- 2BR TYPE -06
- 2BR TYPE -07
- 2BR TYPE -08

APARTMENT DETAILS

UNITS FLOOR	STUDIO	1BR	2BR
1st FLOOR	08	01	08
2nd TO 4th FLOOR	21	06	24
5th TO 6th FLOOR	12	02	18
TOTAL UNITS	100		

LEGEND:

STUDIOS

STUDIO TYPE -01

STUDIO TYPE -02

STUDIO TYPE -03

STUDIO TYPE -04

1 BEDROOM

1BR TYPE -01

1BR TYPE -02

2 BEDROOM

2BR TYPE -01

2BR TYPE -02

2BR TYPE -03

2BR TYPE -04


2BR TYPE -05

2BR TYPE -06

2BR TYPE -07

2BR TYPE -08

APARTMENT DETAILS			
UNITS FLOOR	STUDIO	1BR	2BR
1st FLOOR	08	01	08
2nd TO 4th FLOOR	21	06	24
5th TO 6th FLOOR	12	02	18
TOTAL UNITS	100		

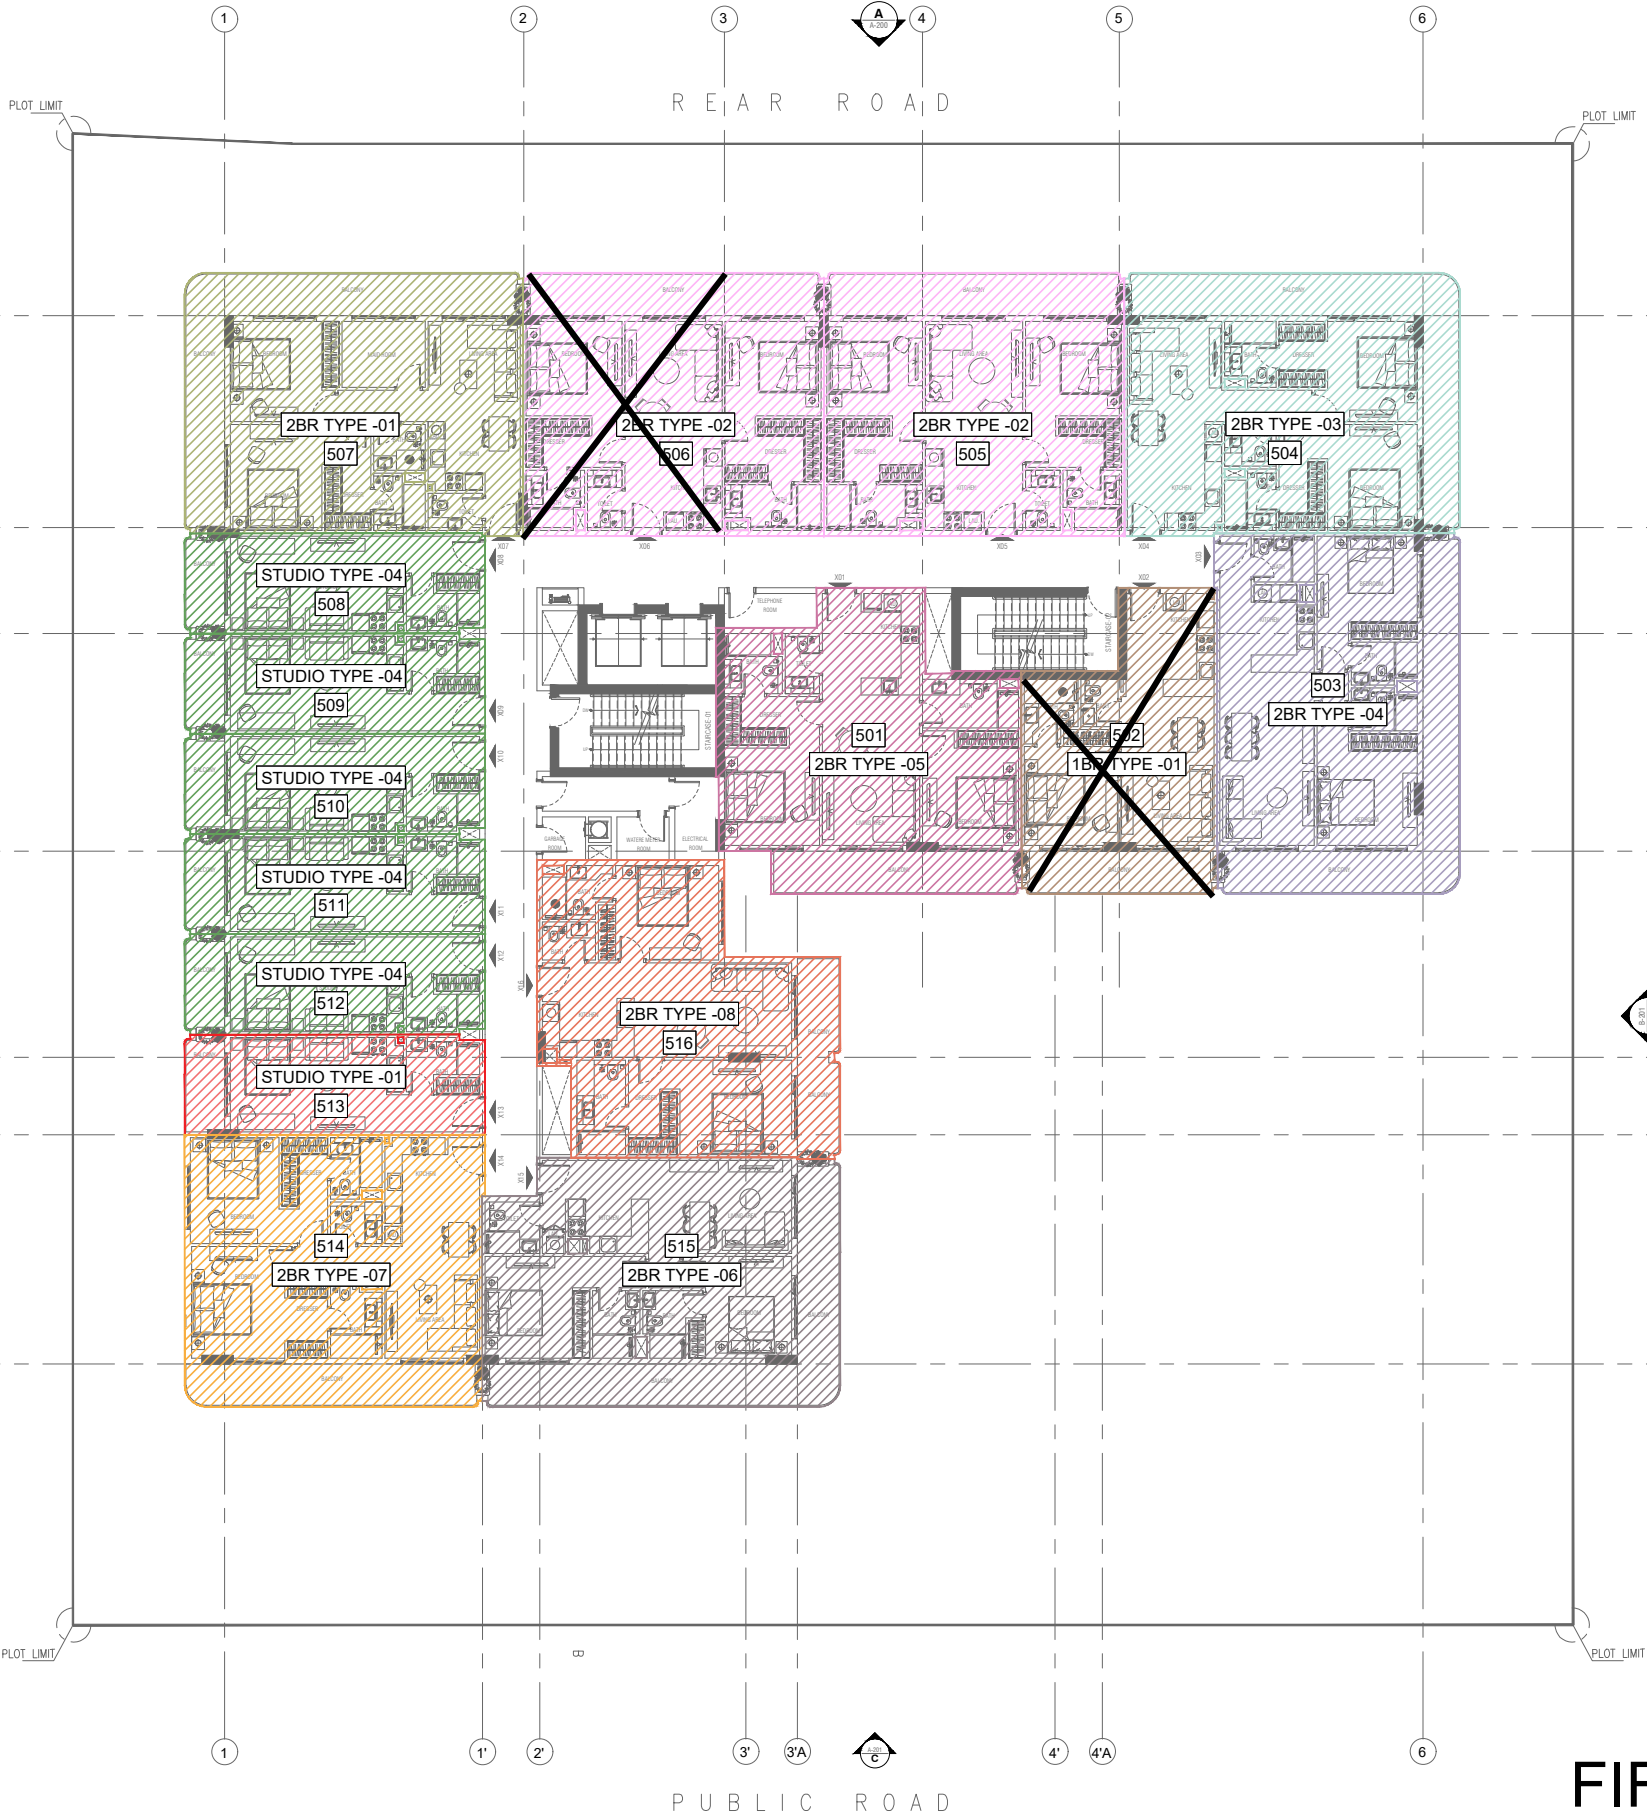

FIFTH FLOOR PLAN

LEGEND:

STUDIOS

- STUDIO TYPE -01
- STUDIO TYPE -02
- STUDIO TYPE -03
- STUDIO TYPE -04

1 BEDROOM

- 1BR TYPE -01
- 1BR TYPE -02

2 BEDROOM

- 2BR TYPE -01
- 2BR TYPE -02
- 2BR TYPE -03
- 2BR TYPE -04
- 2BR TYPE -05
- 2BR TYPE -06
- 2BR TYPE -07
- 2BR TYPE -08

APARTMENT DETAILS			
UNITS FLOOR	STUDIO	1BR	2BR
1st FLOOR	08	01	08
2nd TO 4th FLOOR	21	06	24
5th TO 6th FLOOR	12	02	18
TOTAL UNITS	100		

SIXTH FLOOR PLAN